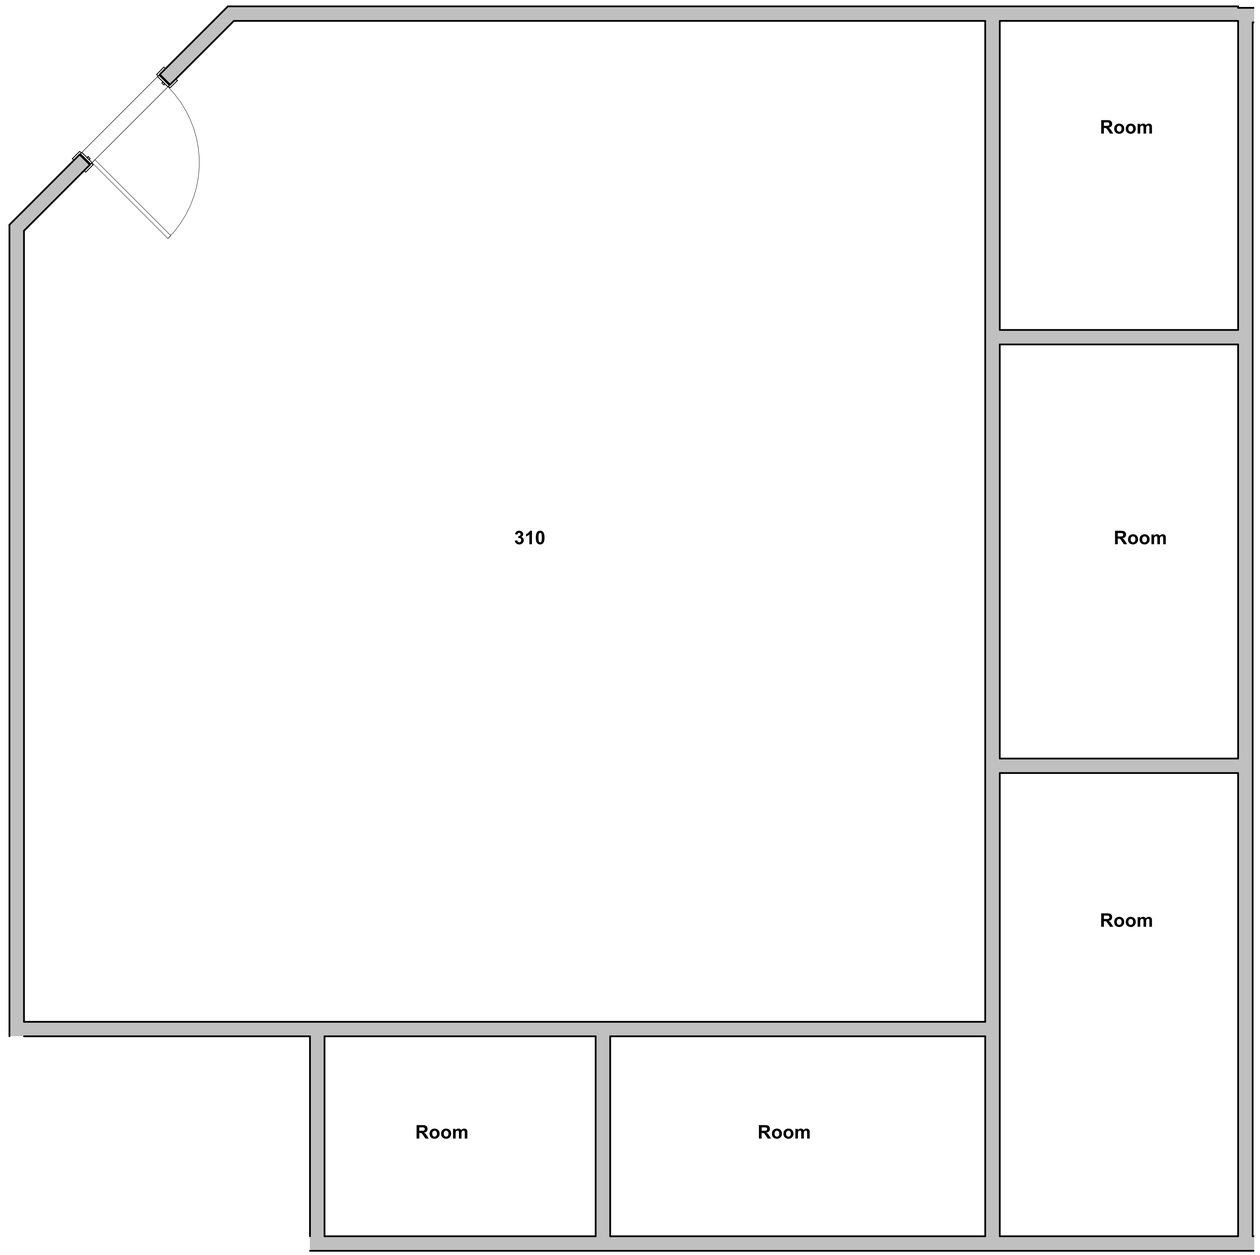

Derby Square Architects
10 Derby Square, Garden Suite NB, Salem, MA 01970
978.740.9979 | admin@derbysq.com | © All Rights Reserved

21000
ENTERPRISE CENTER @ SALEM STATE
127 LORING AVE. SALEM, MA 01970

ENLARGED PLAN - SUITE 310

N

Project #:	21000-EP
Date	05/21/2021
Drawn by:	KL
Checked by:	LWD

8

Scale: 1/2" = 1'-0"

5/21/2021 9:04:06 AM